ELEVATION 1

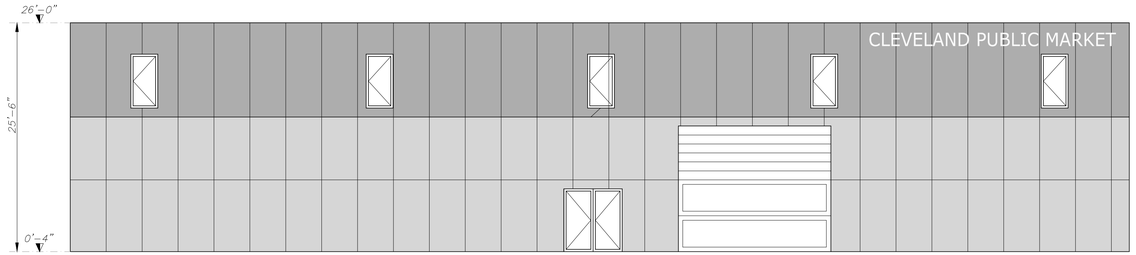

ELEVATION 2

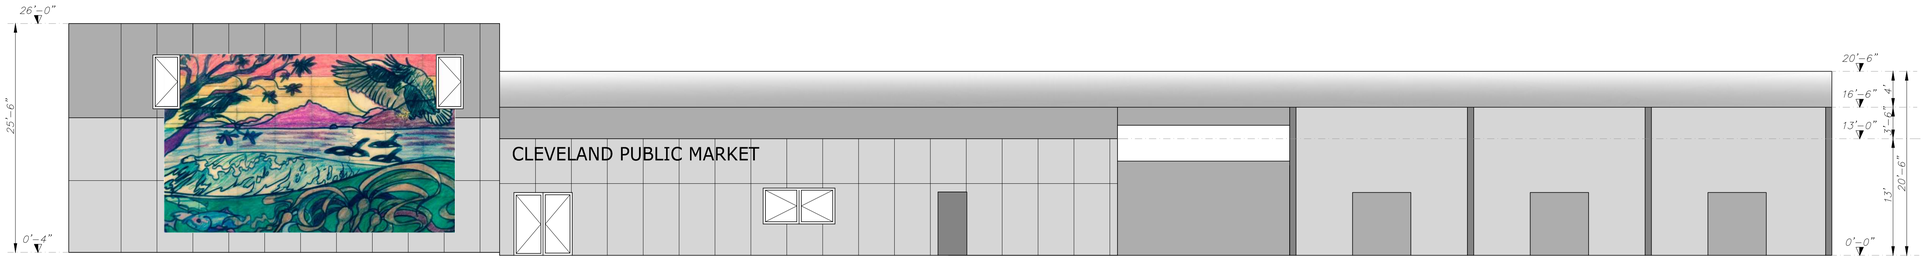

ELEVATION 3

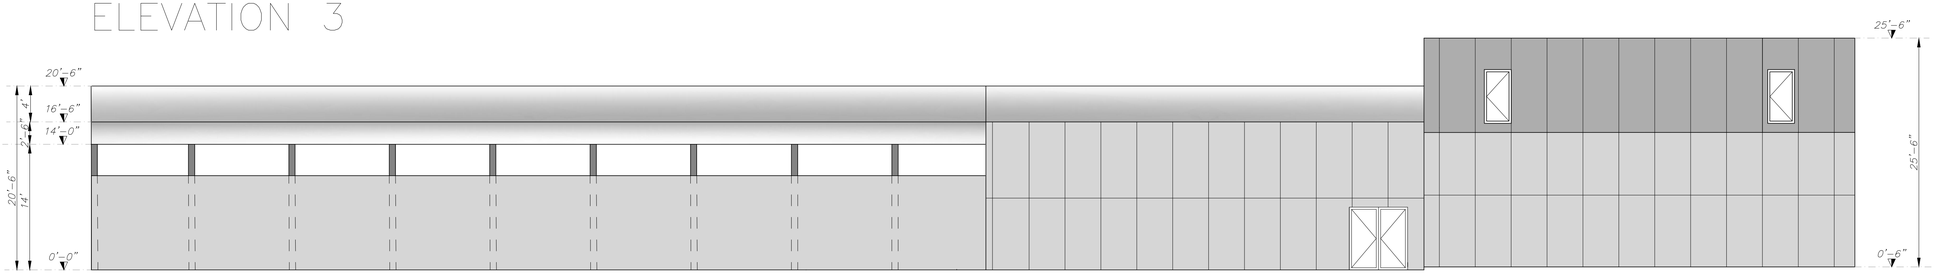

ELEVATION 4

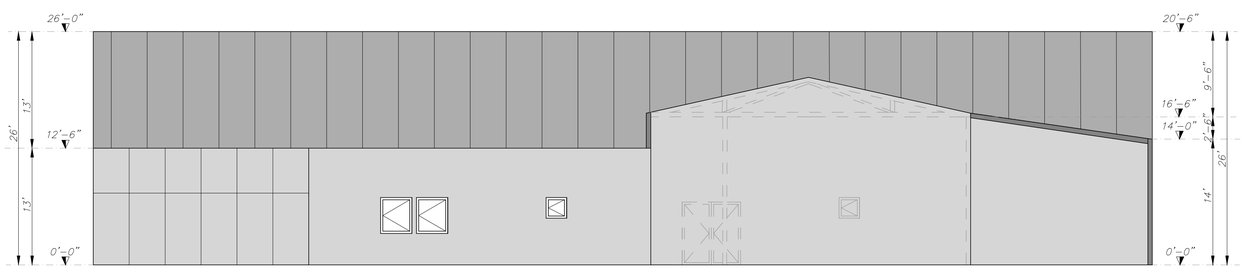

solterra
Group of Companies

#1-460 Fraserview Place
Delta, British Columbia
Canada V3M 6H4
phone: 604 5286010 - fax: 604 5221604
email: info@solterra dev.com

Project #	200-10-707
Date	May 26, 2014

No.	Description	Date
00	Approvation	Feb. 13,2014
01	Approvation	May 1,2014
02	Approvation	May 26,2014
03	Approvation	July 4,2014

SQUAMISH PUBLIC MARKET

37870 Cleveland Avenue
V8B 0S8 Squamish (BC)

Drawing

ELEVATIONS

Sheet #	A4
Scale	1/8" =1"
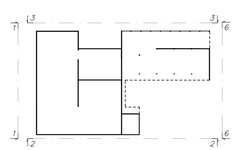
Key-plan