



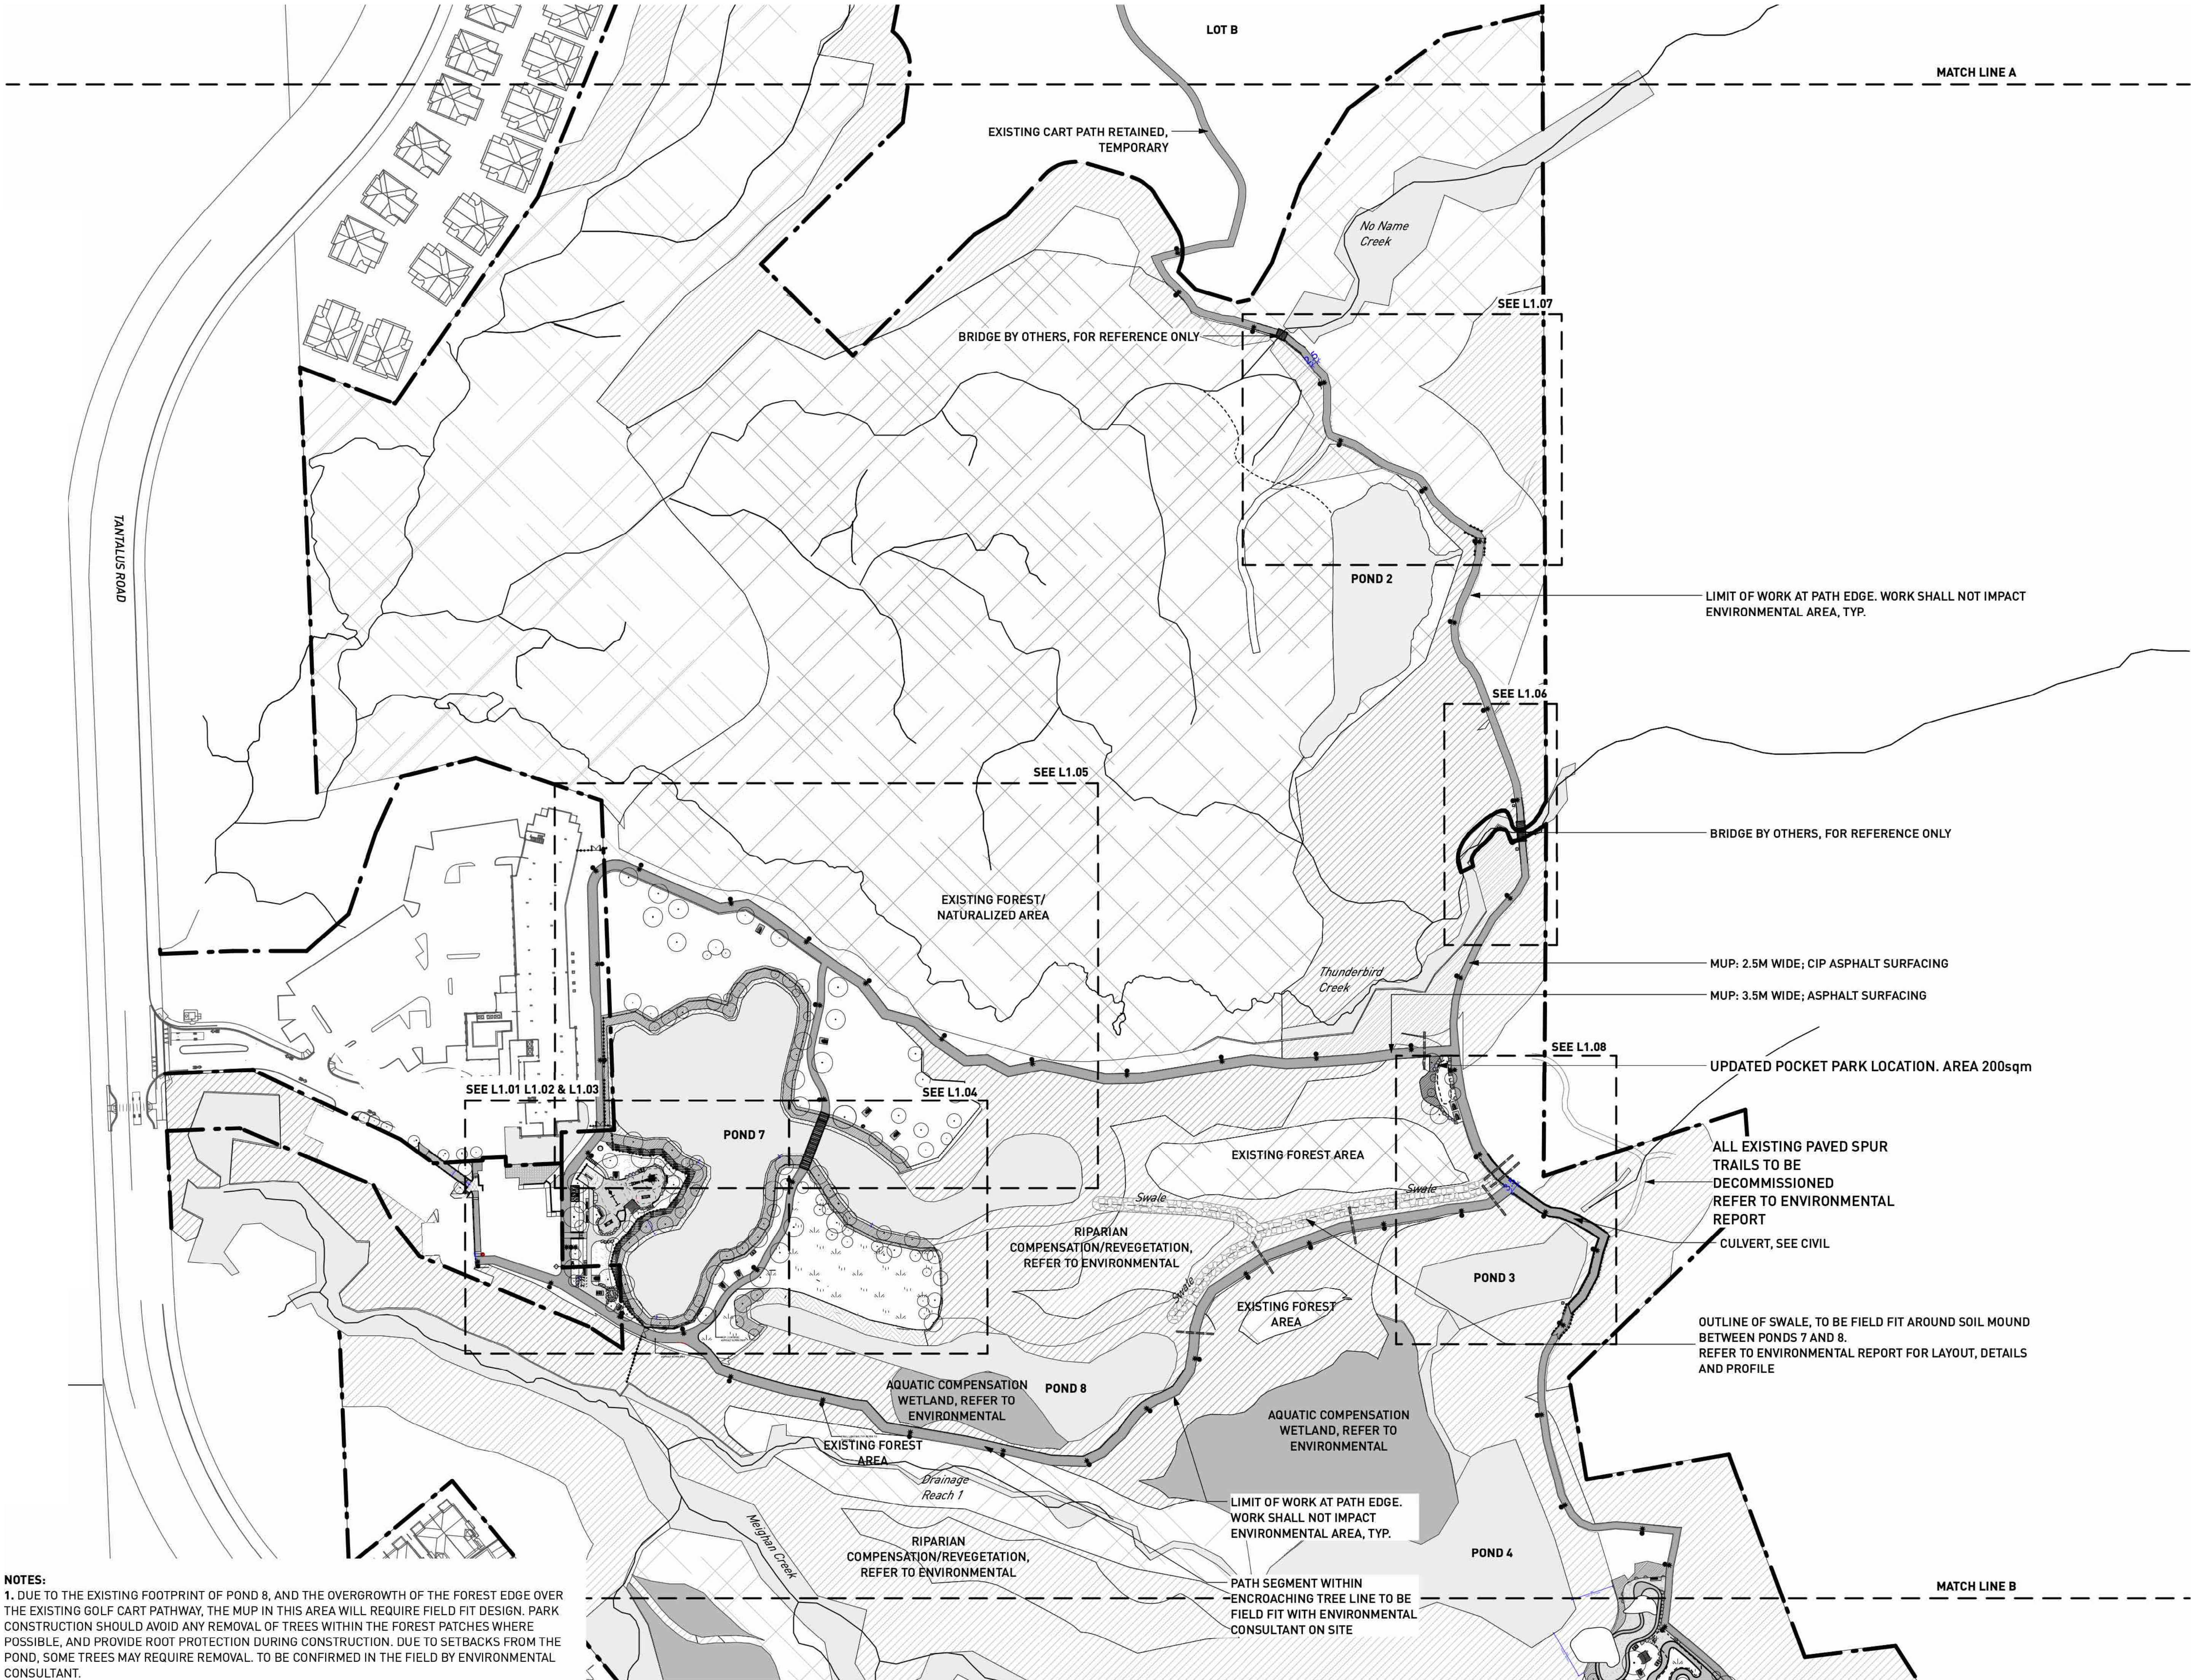

**NOTES:**  
1. DUE TO THE EXISTING FOOTPRINT OF POND 8, AND THE OVERGROWTH OF THE FOREST EDGE OVER THE EXISTING GOLF CART PATHWAY, THE MUP IN THIS AREA WILL REQUIRE FIELD FIT DESIGN. PARK CONSTRUCTION SHOULD AVOID ANY REMOVAL OF TREES WITHIN THE FOREST PATCHES WHERE POSSIBLE, AND PROVIDE ROOT PROTECTION DURING CONSTRUCTION. DUE TO SETBACKS FROM THE POND, SOME TREES MAY REQUIRE REMOVAL. TO BE CONFIRMED IN THE FIELD BY ENVIRONMENTAL CONSULTANT.

| REVISIONS AND ISSUES |            |                            |
|----------------------|------------|----------------------------|
| NO.                  | DATE       | DESCRIPTION                |
| 8                    | 2024-09-27 | ISSUED FOR CONSTRUCTION    |
| 9                    | 2025-05-09 | RE-ISSUED FOR CONSTRUCTION |

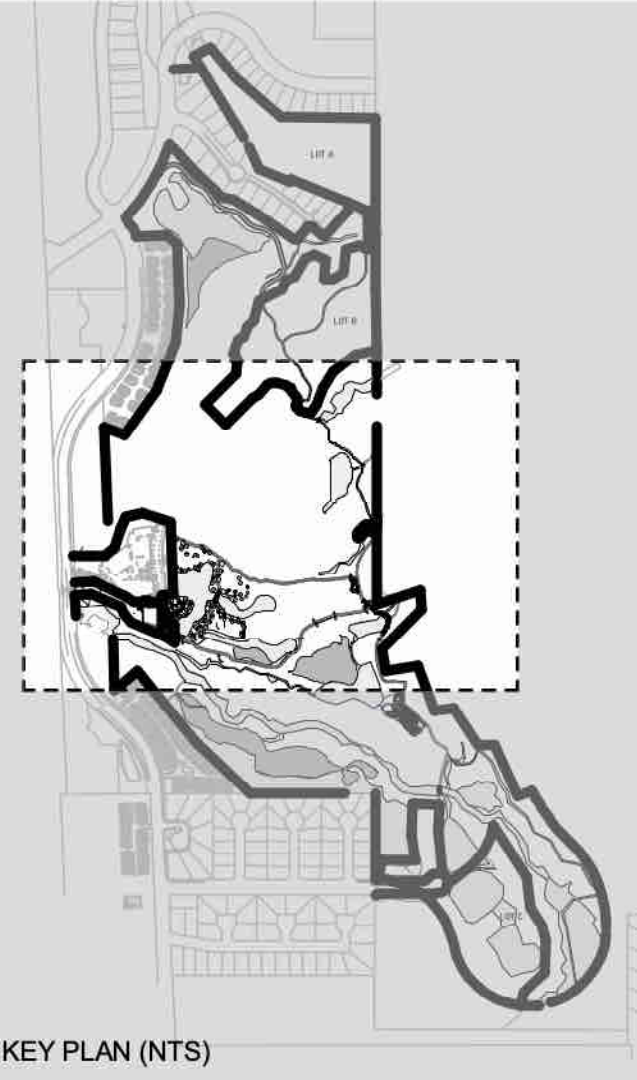


PROJECT  
**GARIBALDI SPRINGS COMMUNITY PARK**

ADDRESS  
40850 Tantalus Road, Squamish, British Columbia, V8B 0L5, Canada


DRAWING TITLE  
**KEY PLAN - THE HUB**

Copyright: All rights reserved. Reproduction in whole or in part is prohibited. This drawing as an instrument of service is the property of the Consultant and may not be used in any way without the written permission of the office.

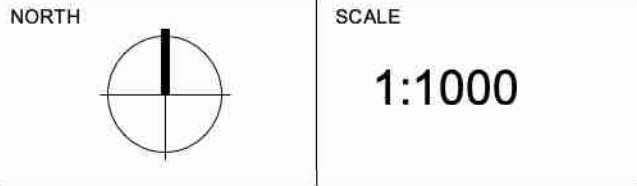


|             |                |
|-------------|----------------|
| PROJECT NO. | 19056          |
| DATE        | 2025-04-25     |
| FILE NAME   | 19056 PLAN.vwx |
| PLOTTED     | 2025-05-08     |
| DRAWN       | BS, SJ         |
| REVIEWED    | JB, KY         |

DRAWING  
**L0.05**

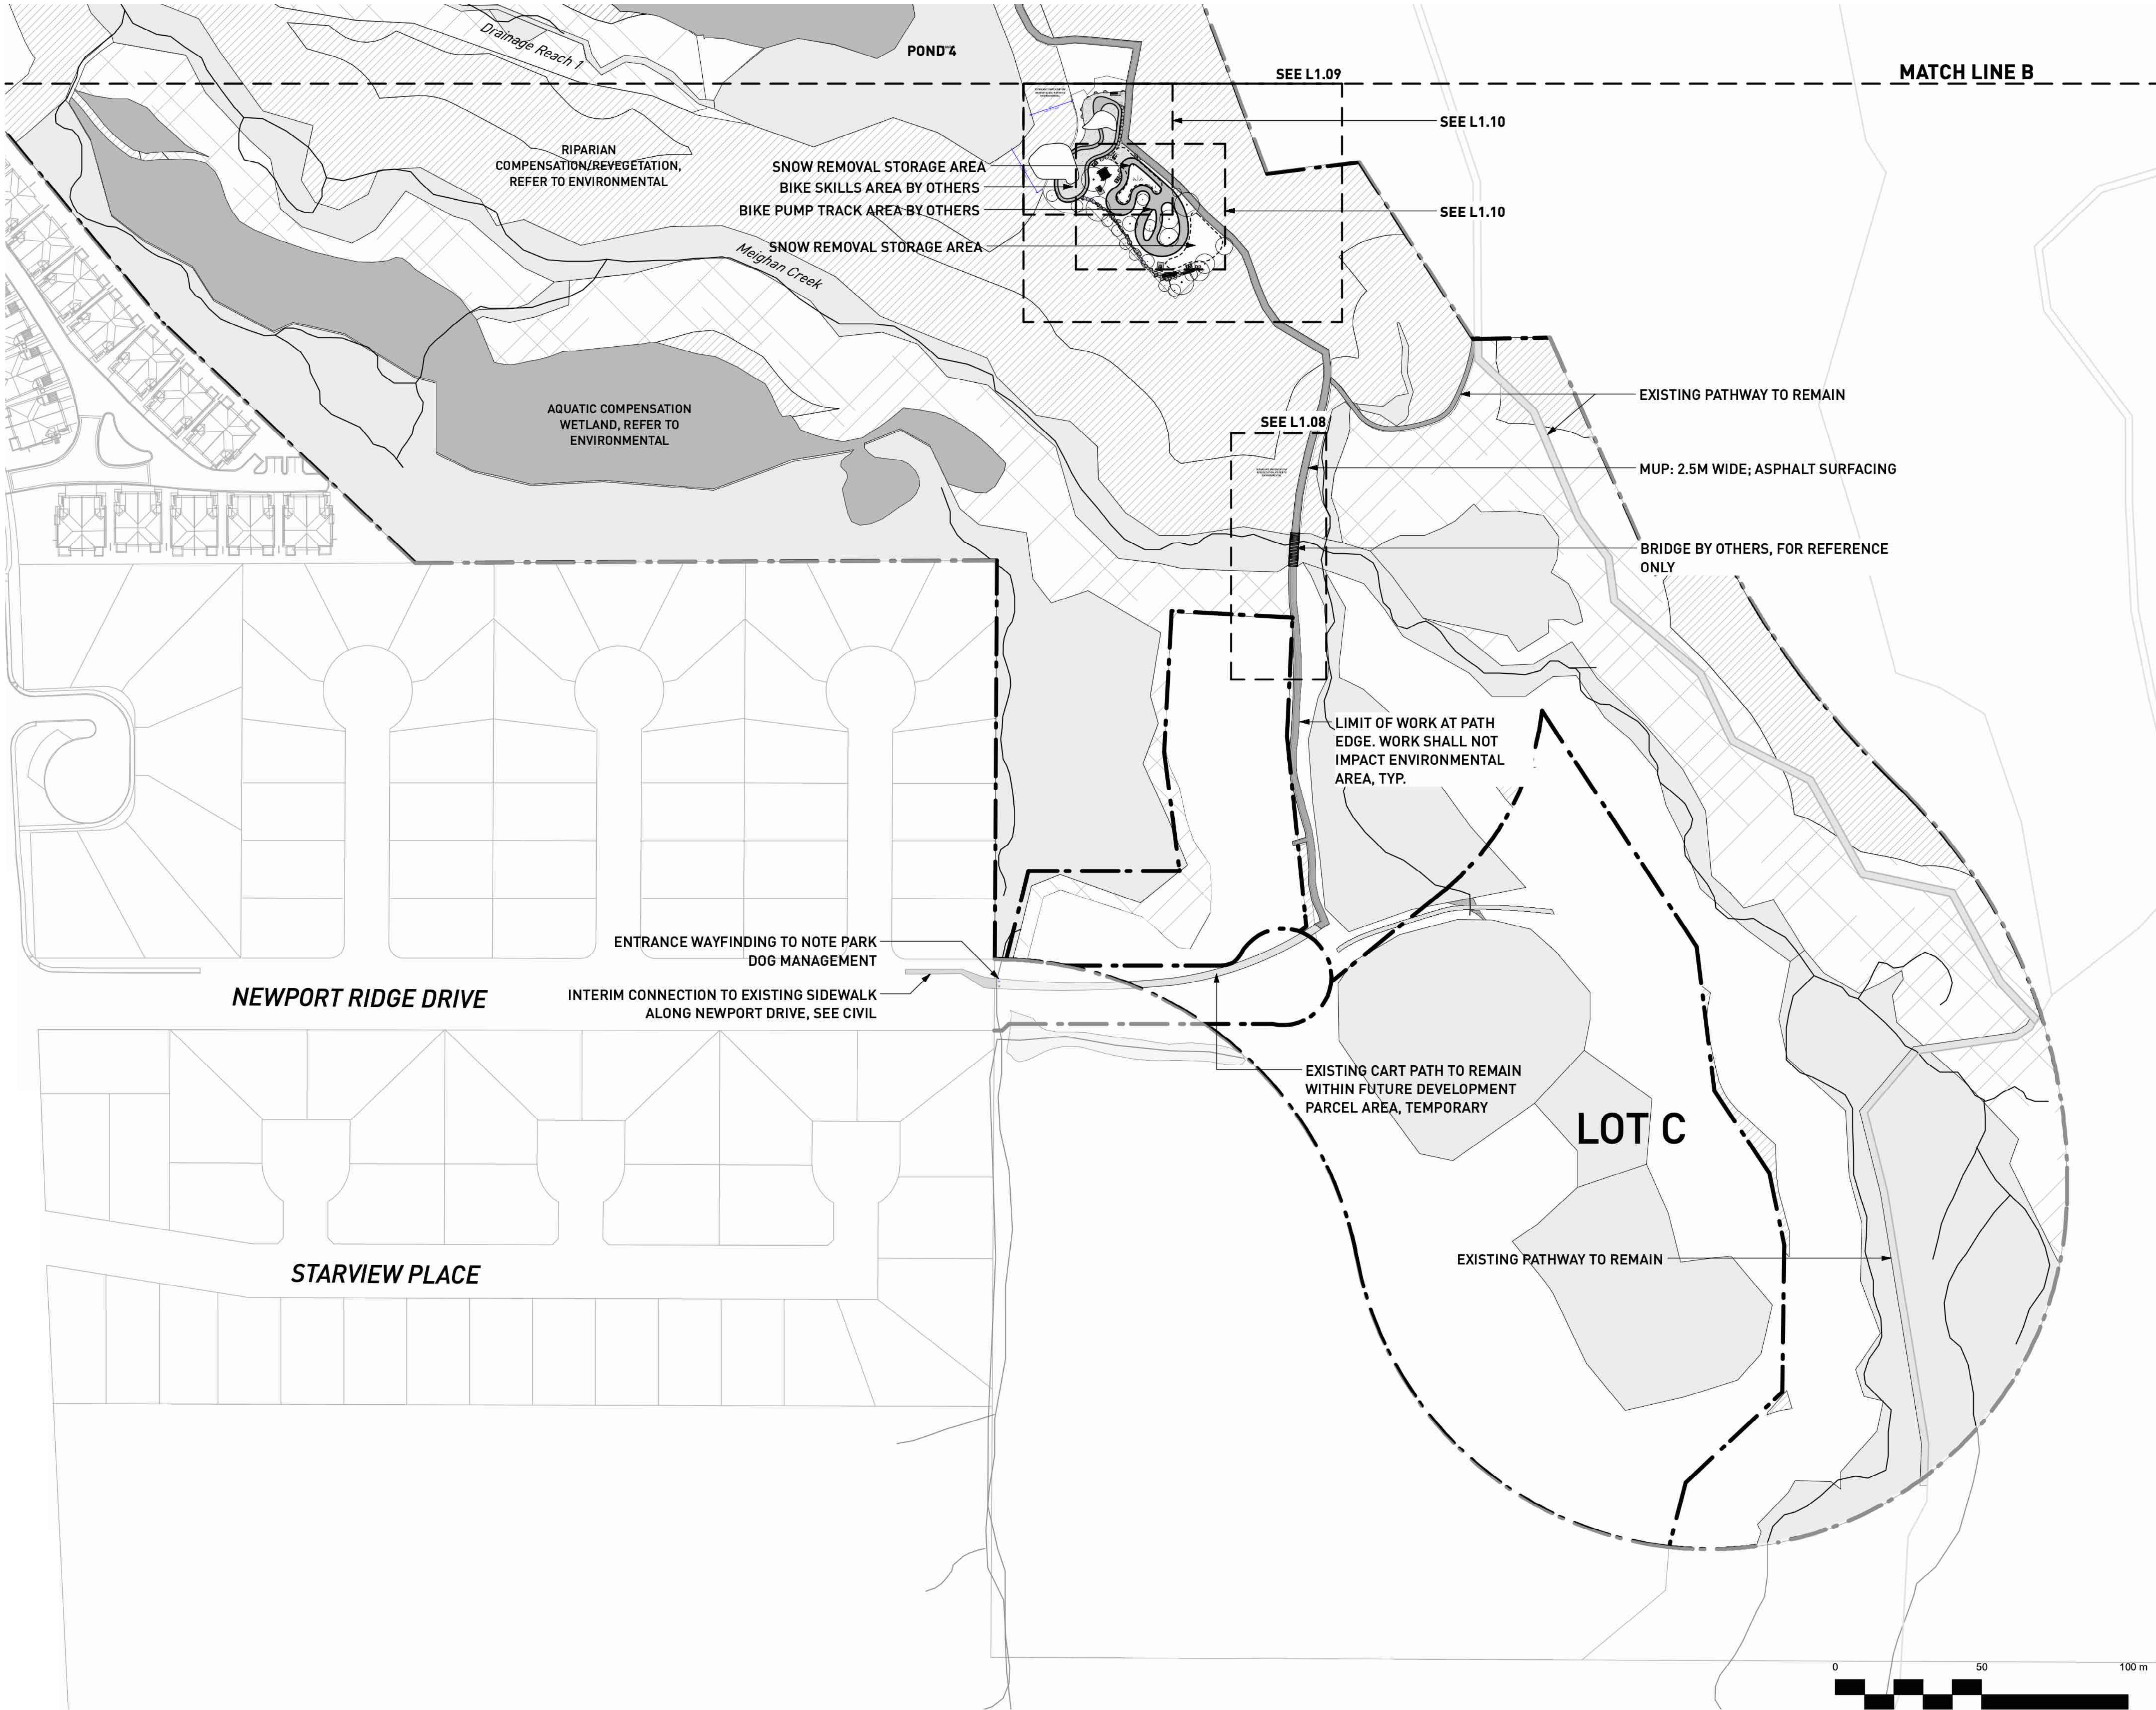

| REVISIONS AND ISSUES |            |                            |
|----------------------|------------|----------------------------|
| NO.                  | DATE       | DESCRIPTION                |
| 8                    | 2024-09-27 | ISSUED FOR CONSTRUCTION    |
| 9                    | 2025-05-09 | RE-ISSUED FOR CONSTRUCTION |

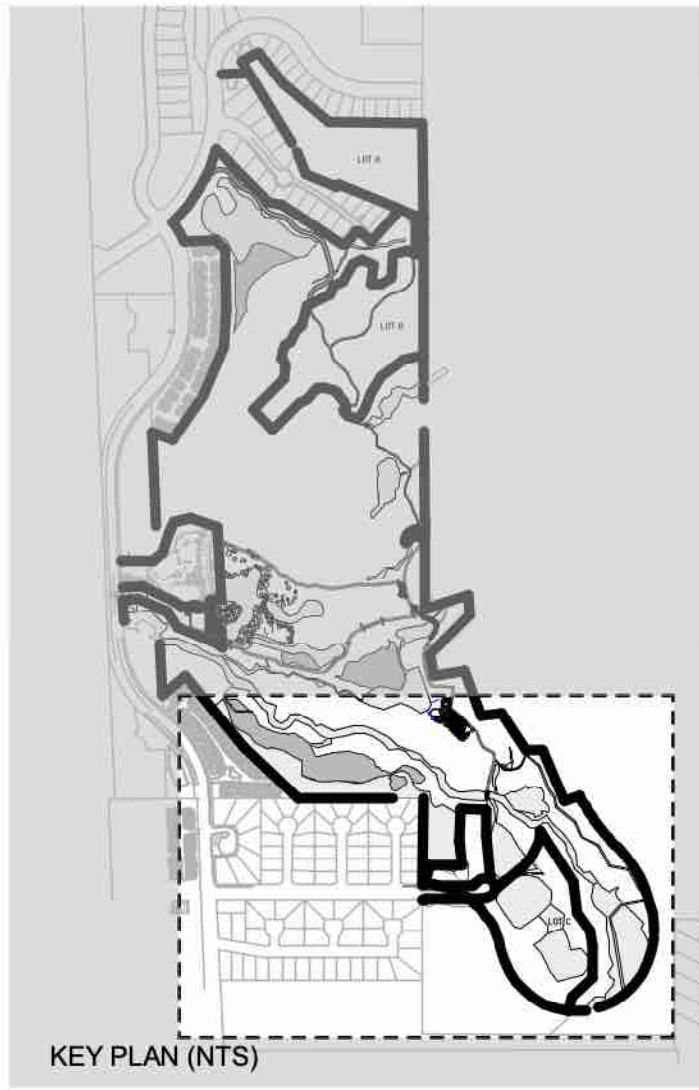

KEY PLAN (NTS)

PROJECT  
**GARIBALDI SPRINGS  
COMMUNITY PARK**

ADDRESS  
40850 Tantalus Road, Squamish, British  
Columbia, V8B 0L5, Canada

DRAWING TITLE  
**KEY PLAN - SOUTH  
AREA**

Copyright: All rights reserved. Reproduction in whole or in part is prohibited. This drawing as an instrument of service is the property of the Consultant and may not be used in any way without the written permission of the office.

| NORTH | SCALE  |
|-------|--------|
|       | 1:1000 |

|             |                |
|-------------|----------------|
| PROJECT NO. | 19056          |
| DATE        | 2025-04-25     |
| FILE NAME   | 19056 PLAN.vwx |
| PLOTTED     | 2025-05-08     |
| DRAWN       | BS, SJ         |
| REVIEWED    | JB, KY         |

DRAWING

**L0.06**

| REVISIONS AND ISSUES |            |                            |
|----------------------|------------|----------------------------|
| NO.                  | DATE       | DESCRIPTION                |
| 8                    | 2024-09-27 | ISSUED FOR CONSTRUCTION    |
| 9                    | 2025-05-09 | RE-ISSUED FOR CONSTRUCTION |




PROJECT  
**GARIBALDI SPRINGS  
COMMUNITY PARK**

ADDRESS  
40850 Tantalus Road, Squamish, British  
Columbia, V8B 0L5, Canada

DRAWING TITLE  
**KEY PLAN  
- ENTRANCE**

Copyright: All rights reserved. Reproduction in whole or in part is prohibited. This drawing as an instrument of service is the property of the Consultant and may not be used in any way without the written permission of the office.

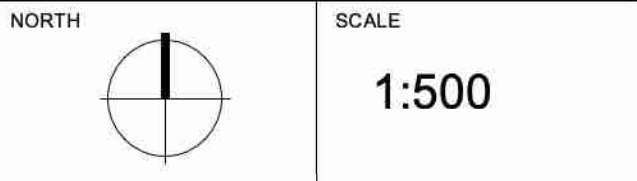

|             |                |
|-------------|----------------|
| PROJECT NO. | 19056          |
| DATE        | 2025-04-25     |
| FILE NAME   | 19056 PLAN.vwx |
| PLOTTED     | 2025-05-08     |
| DRAWN       | BS, SJ         |
| REVIEWED    | JB, KY         |

DRAWING

**L0.07**

